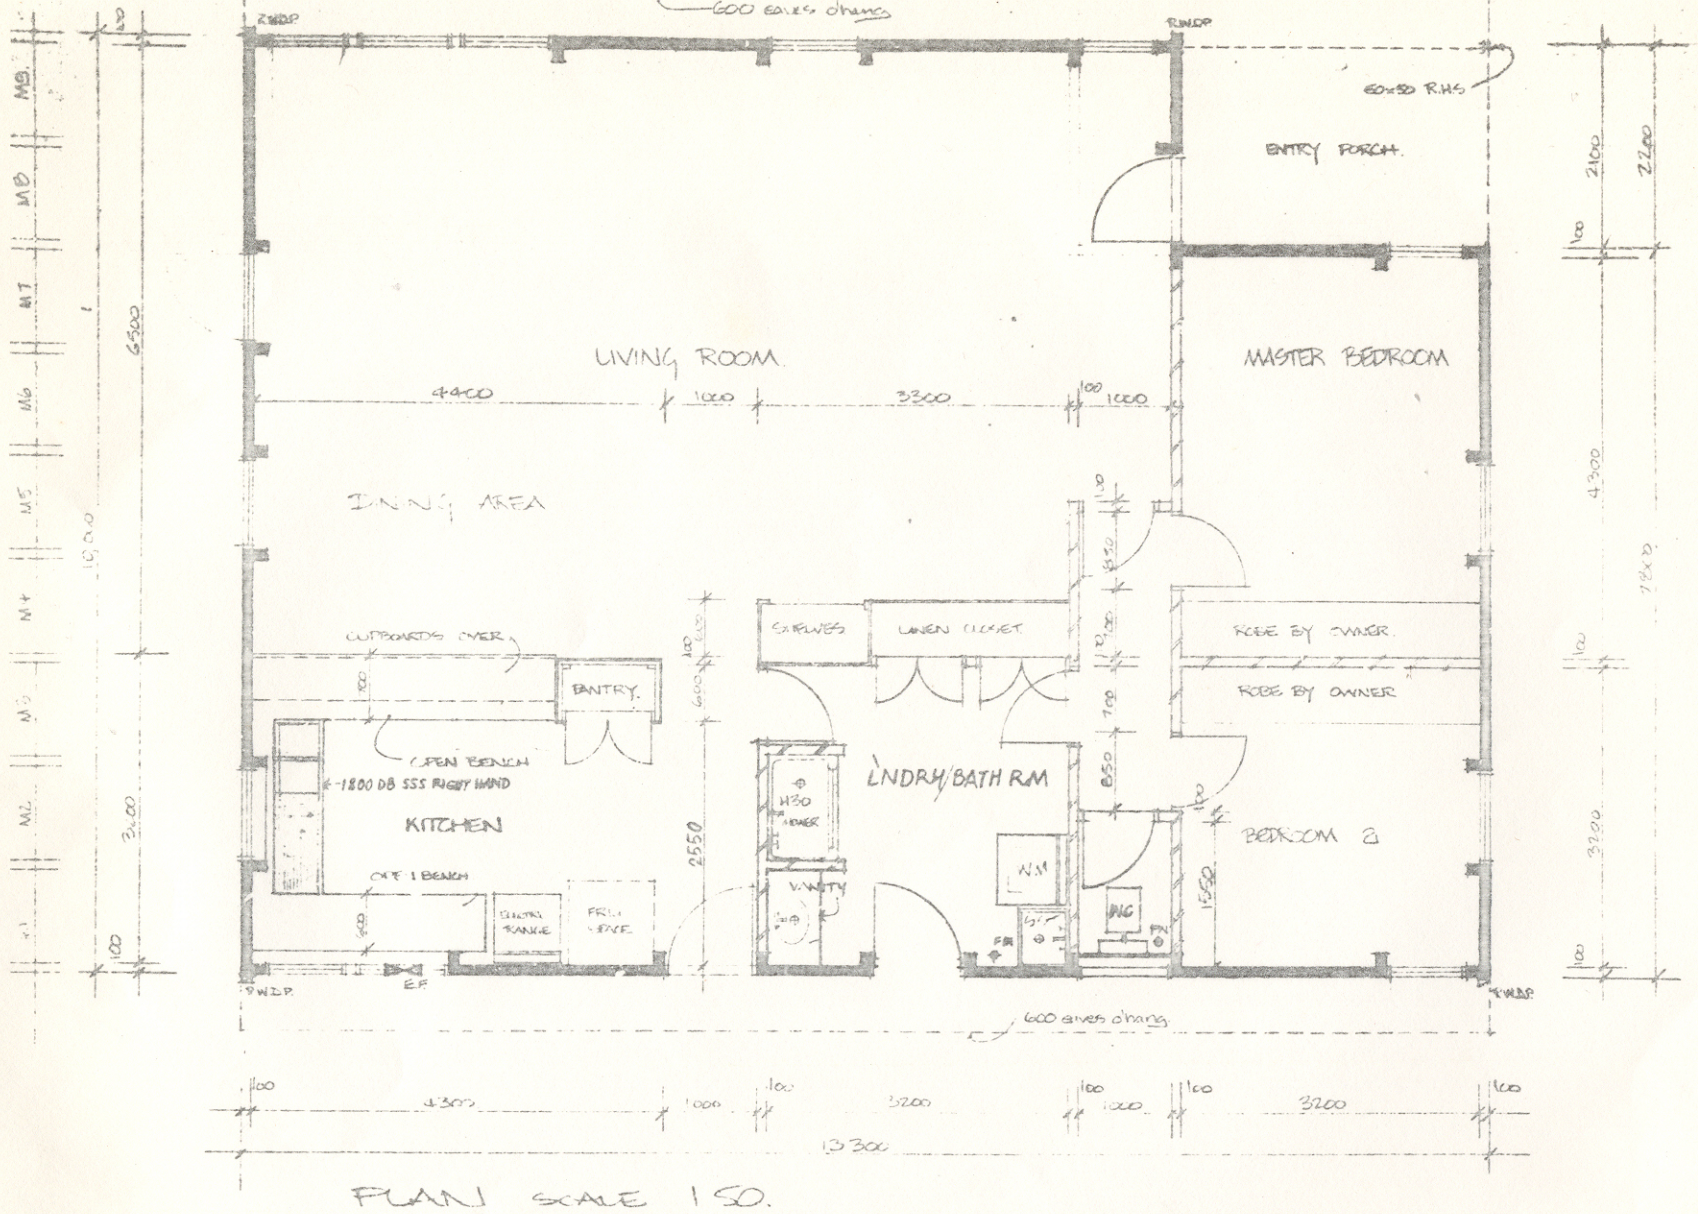
600 eaves o'hang
R.W.D.P.
60x50 R.H.S
ENTRY PORCH.
LIVING ROOM.
MASTER BEDROOM
DINING AREA
CUPBOARDS OVER
PANTRY.
OPEN BENCH
1800 DB SSS RIGHT HAND
KITCHEN
OVEN
ELECTRIC RANGE
FRIG SPACE
SHELVES
LINEN CLOSET
ROBE BY OWNER.
ROBE BY OWNER
LNDRY/BATH RM
H30 HEATER
V. VANITY
WM
INC
BEDROOM 2
E.F.
600 eaves o'hang
13300
PLAN SCALE 1:50.

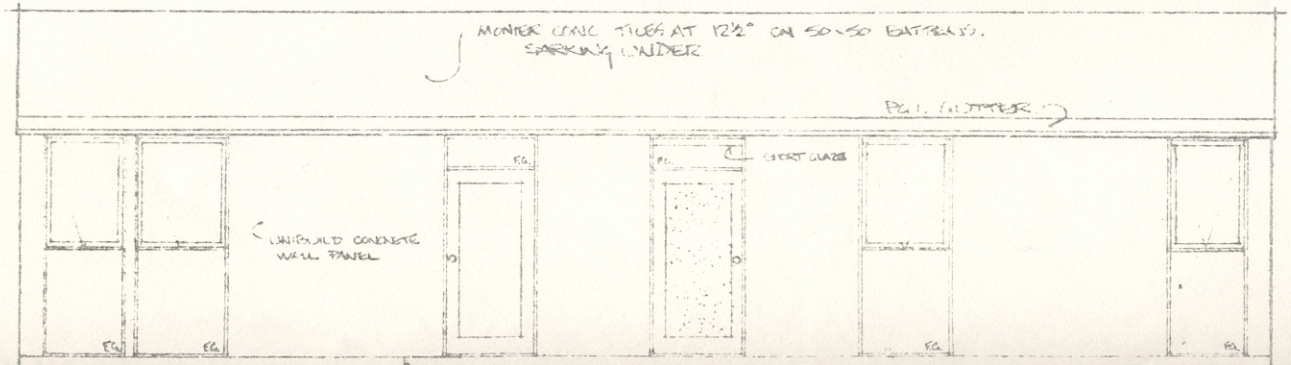
MONIER CONC. TILES AT 12½° ON 50x50 BATTENS.
SARKING UNDER
PG.I. GUTTER
CLEAR GLAZE
UNIBUILD CONCRETE WALL PANEL
FG

UNIBUILD

09-