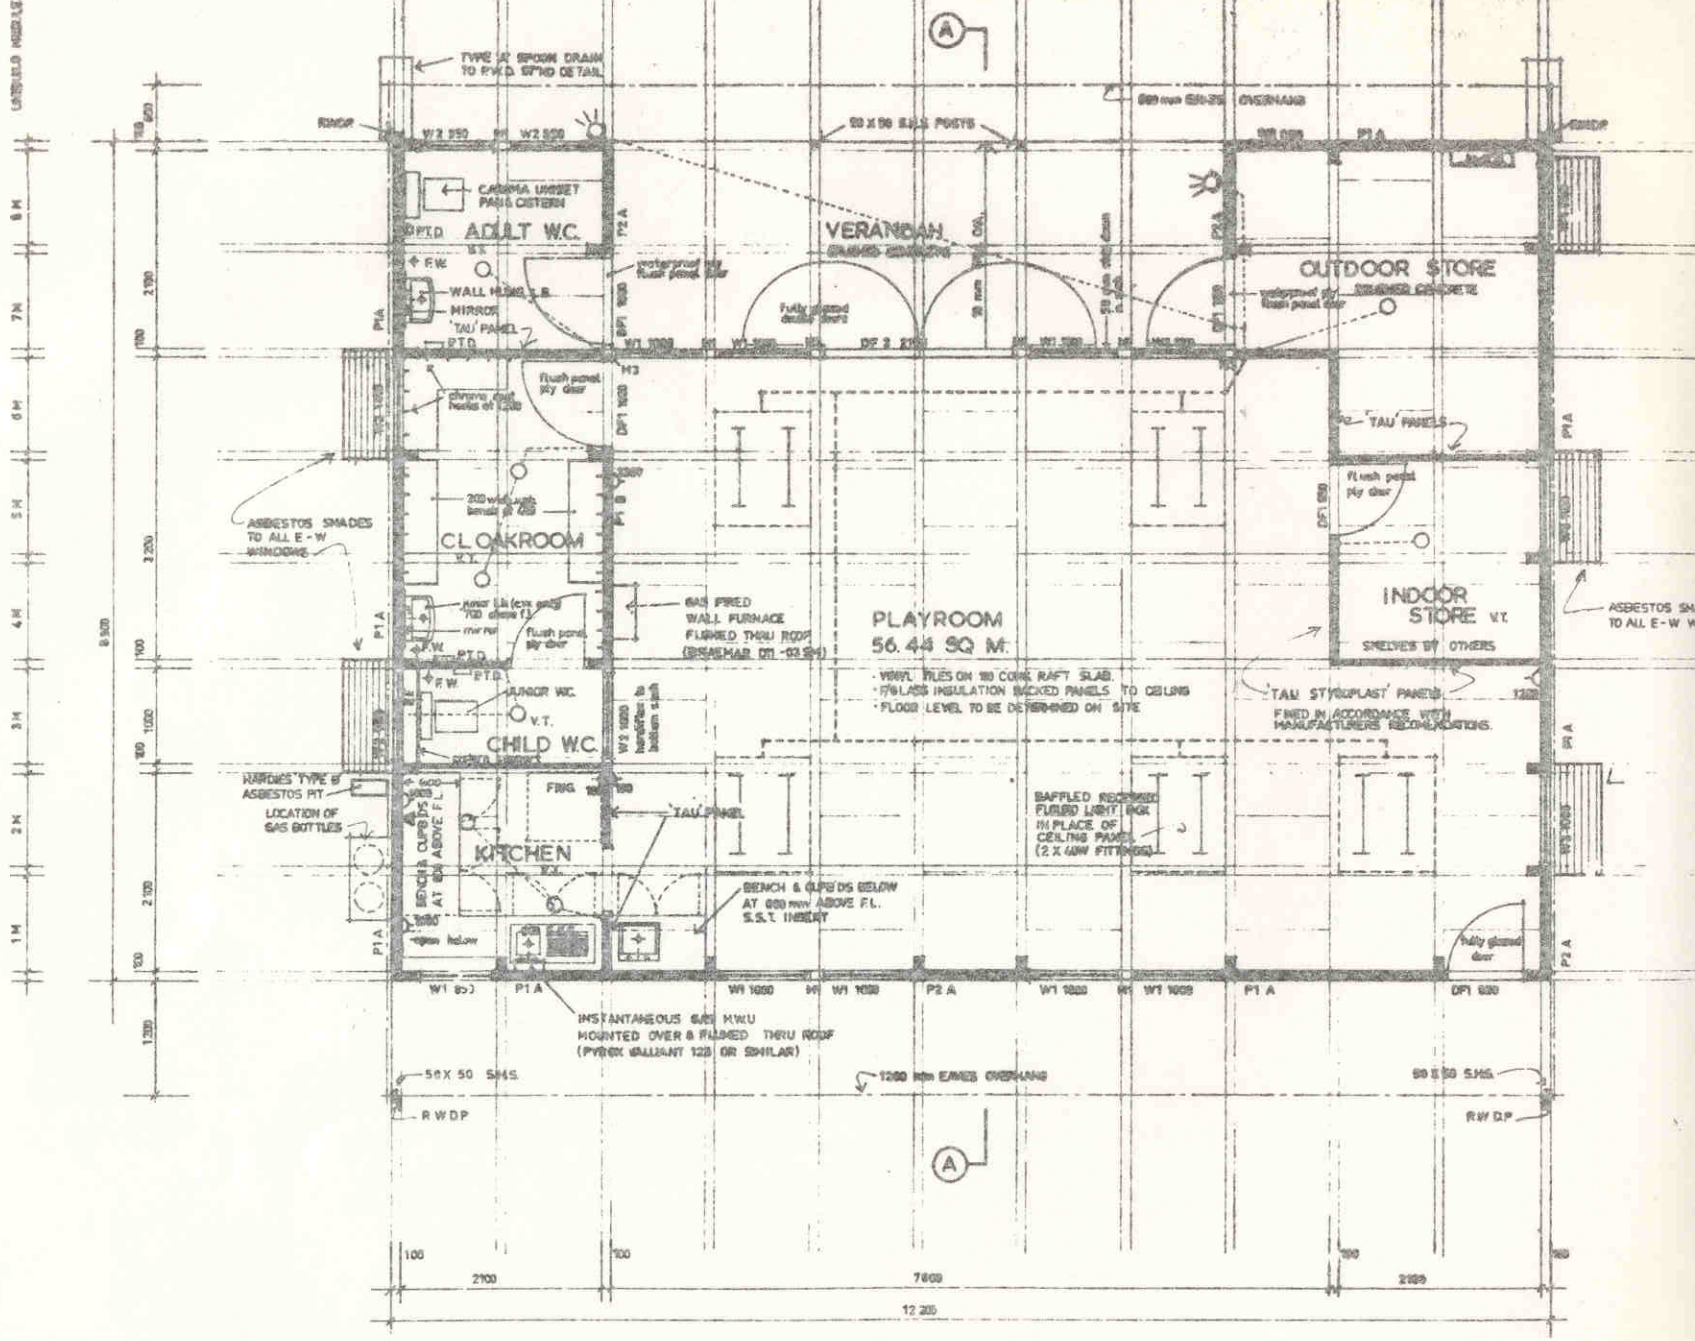

FLOOR PLAN SCALE 1.50

ELECTRICAL LEGEND

SYMBOL									
ELEMENT	CLIPSAL SWITCH ONE WAY SINGLE POLE	ONE WAY DOUBLE POLE	WALL MOUNT SINGLE G.P.O.	PAR 38 60 W FLOOD FITTING	40 W FLOURO	60/100W DOWNLIGHT	WINDOW MOUNT EXHAUST FAN	TELEPHONE CONNECT	FEDERAL 125SB SWITCHBOARD
No.	4	1	6	2	10	8	1	1	

UNIBUILD
Reg.TM Copyright

09-200